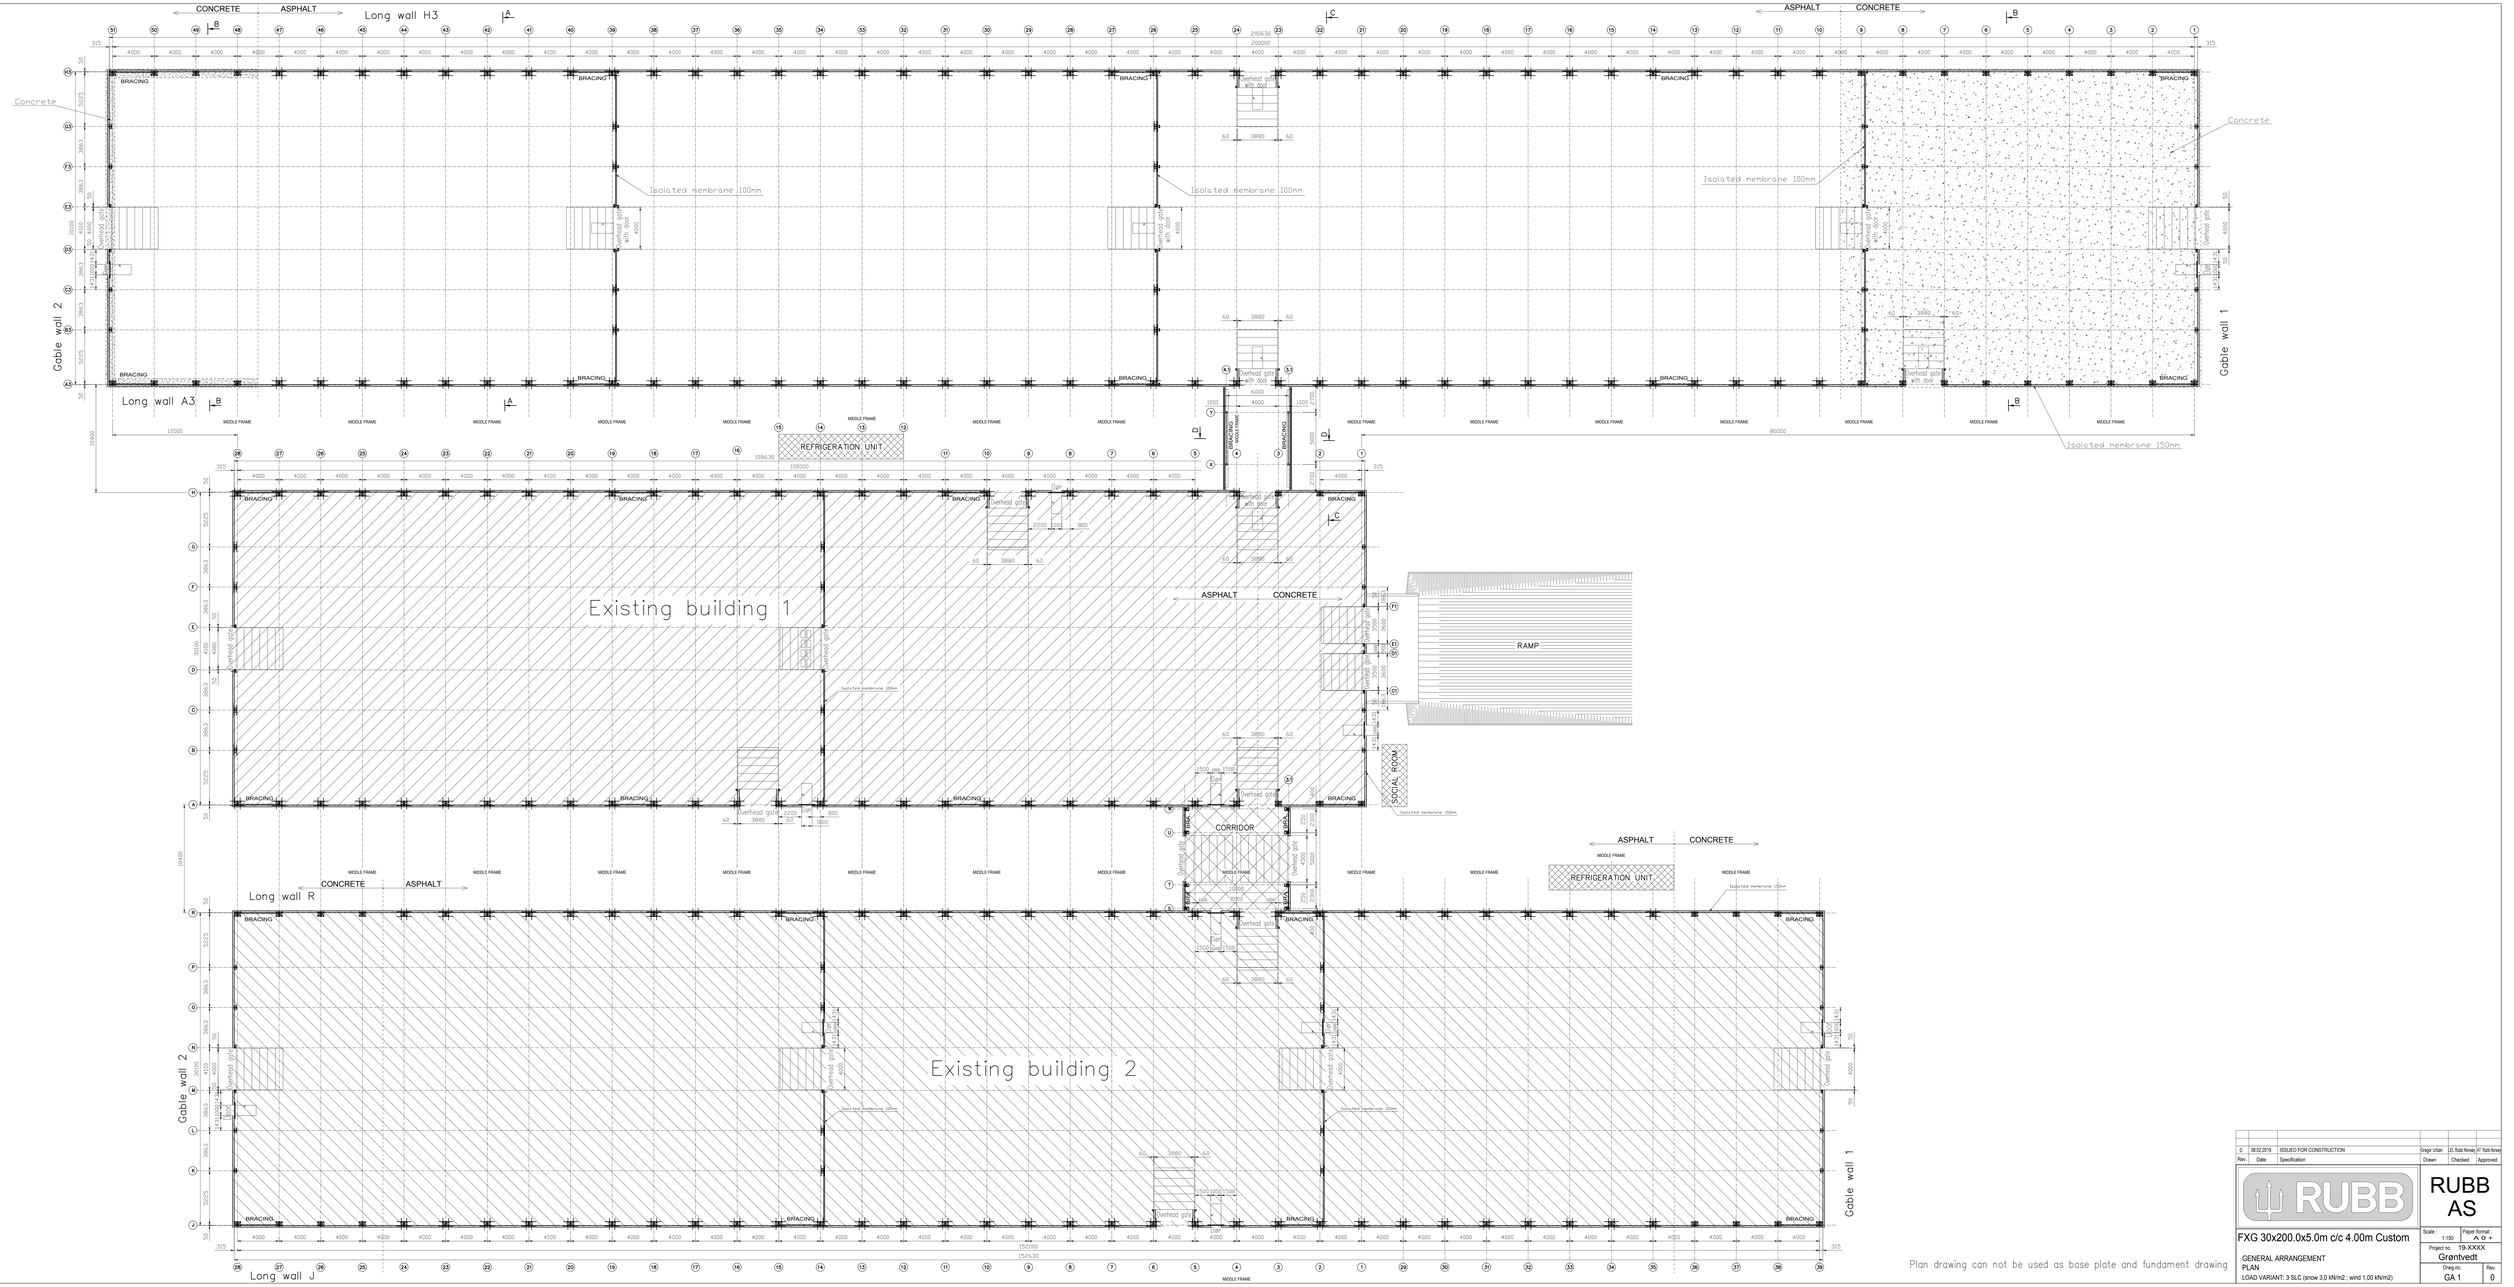

Rev.	Date	Specification	Drawn	Checked	Approved
0	06.02.2018	ISSUED FOR CONSTRUCTION	Gregor Urban	I.S. Rubb Norway AS	Rubb Norway AS

RUBB AS

FXG 30x200.0x5.0m c/c 4.00m Custom

GENERAL ARRANGEMENT

PLAN

LOAD VARIANT: 3 SLC (snow 3,0 kN/m2 ; wind 1,00 kN/m2)

Scale	Paper format
1:150	A 0 +

Project no. 19-XXXX

Grøntvedt

Drwg no.	Rev.
GA 1	0